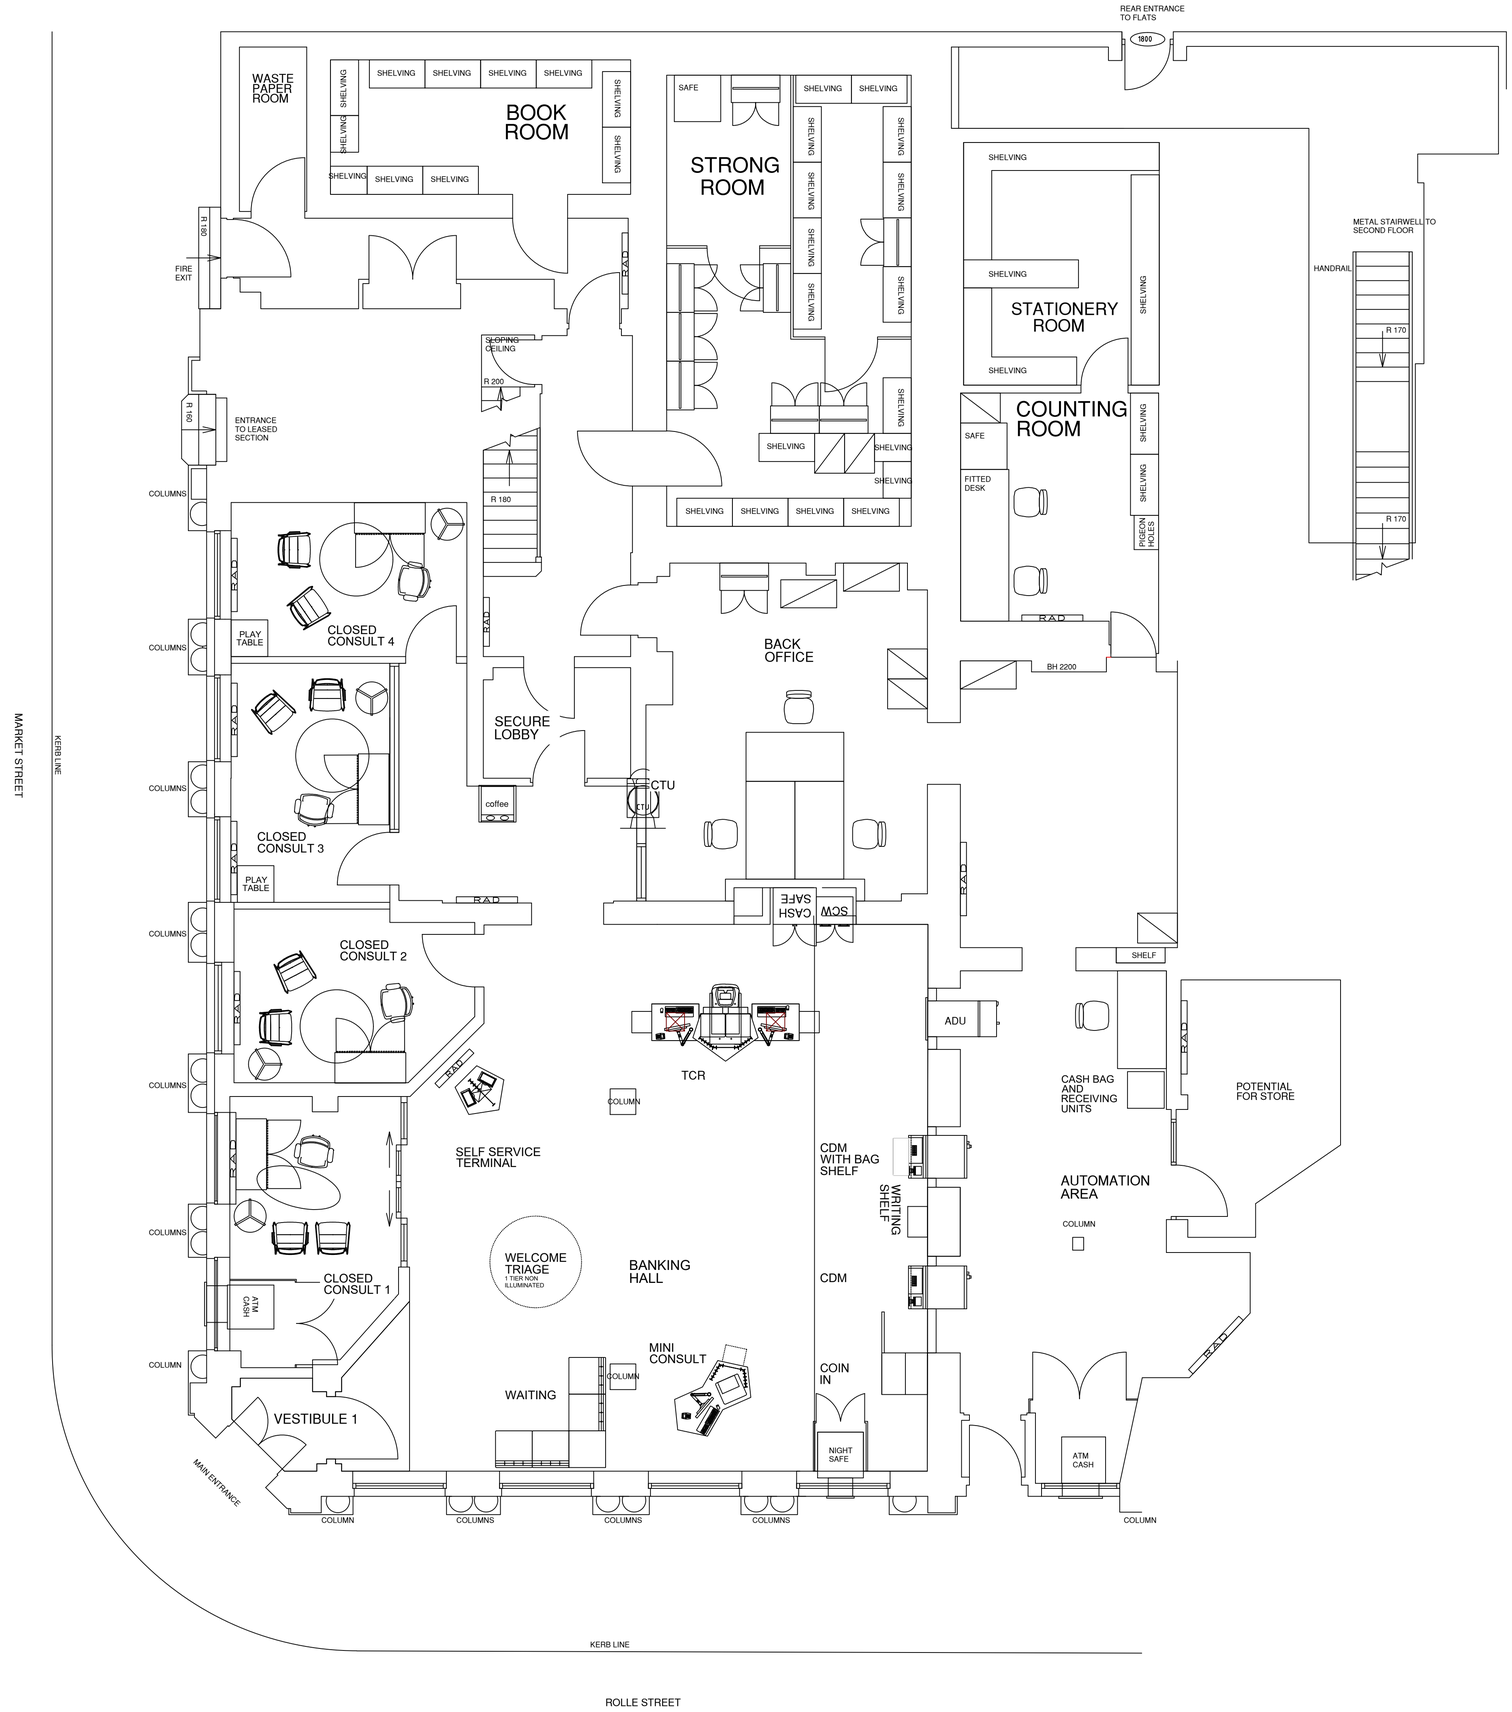

Group Property

Notes:

This drawing is the copyright and property of The Royal Bank of Scotland plc.
It must not be copied or published without written consent.

Do not scale from this drawing.

rev	description	date
D/F	THC update as per supplied dwg	13/06/18
C	THC	Nov 2016
B	THC	Dec 08
A	Archibus	Sep 08

RBS
The Royal Bank of Scotland Group

project
EXMOUTH
11 ROLLE STREET, EXMOUTH
DEVON, EX8 1HJ

title
GROUND FLOOR
AS EXISTING

scale
NOT TO SCALE

drn	chk	app
BL/CH	WRB	
12/07/02	02/08/02	
date	date	date

consultants' drawing number

brand

rbs drawing number
7421/G1/GD

rev.
D